


DRAWING NUMBER
343813
CANTOR, FREEDLAND
105P-4

DRAWING NUMBER

DRAWING NUMBER

DRAWING NUMBER

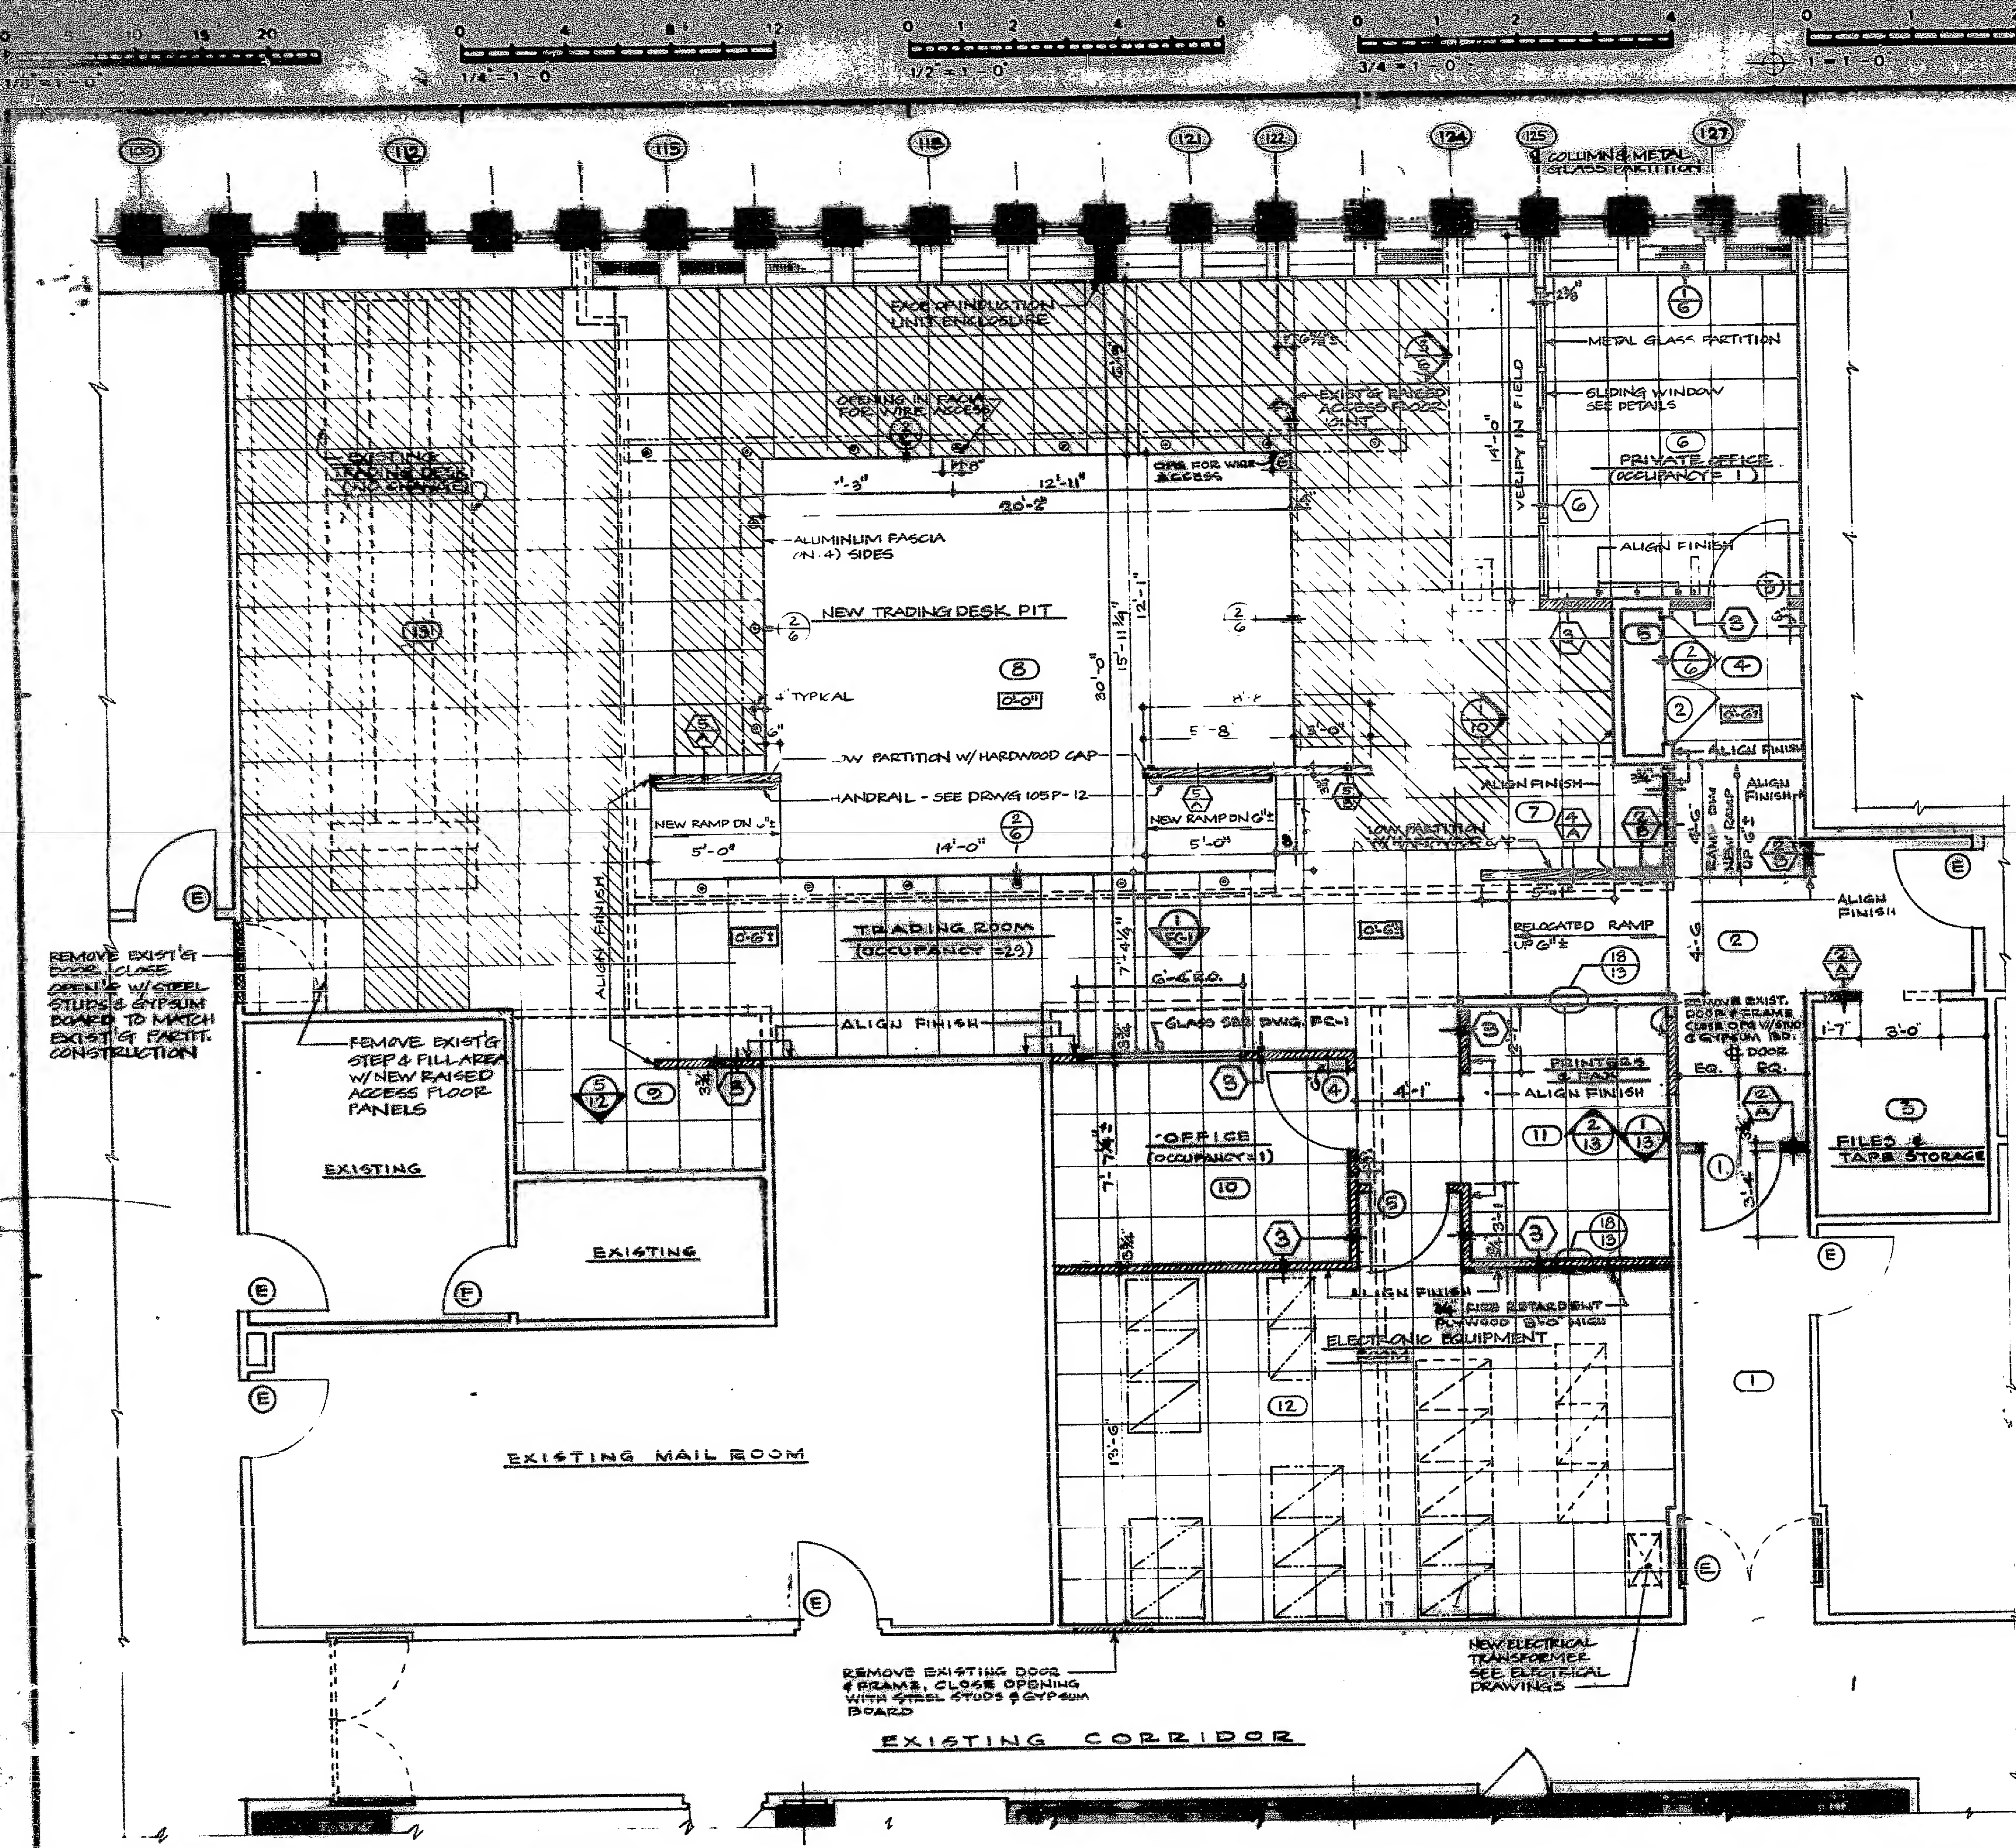

PART PLAN 105TH FLOOR
3/4" = 1'-0"

DOOR & HARDWARE SCHEDULE

FLOOR	NO.	LOCATION		FRAME						DOOR						SADDLE		REMARKS	HARDWARE					NO.
		FROM	TO	SWING	TYPE	DETAIL	WIDTH	HEIGHT	MAT'L	FURNISH BY	TYPE	THICK.	MAT'L	RATING LABEL	UNDER CUT	FURNISH BY	TYPE		MAT'L	HINGE	LOCK LATCH	CLOS.	SLIDE	
105 TH FLOOR	1	2	1	LHR	F-1	U-1 H-1	3'-0"	6'-5 1/2"	H.M.	G.C.	D-1	1 3/4"	H.M.	—	3/4"	G.C.	S-2	VINYL	B-1	L-1	C-1	—	M-1	1
	2	5	4	PAIR	EXIST.	EXIST.	5'-0"	EXIST. SEE REMARKS	EXIST. H.M.	EXIST.	D-2	1 3/4"	EXIST. H.M.	—	3/4"	EXIST. SEE REMARKS	S-3	ALUM.	EXISTING HARDWARE SEE NOTE NO.1					2
	3	4	6	RH	F-2	J-1 H-1	3'-0"	7'-3"	H.M.	G.C.	D-3	1 3/4"	H.M.	—	3/4"	G.C.	—	—	B-1	L-1	—	—	M-1	3
	4	11	10	RH	F-3	J-1 H-1	3'-0"	7'-0"	H.M.	G.C.	D-4	1 3/4"	H.M.	—	3/4"	G.C.	—	—	B-2	L-1	—	—	M-1	4
	5	11	12	RH	F-3	J-1 H-1	3'-0"	7'-0"	H.M.	G.C.	D-4	1 3/4"	H.M.	—	3/4"	G.C.	S-1	ALUM.	B-2	L-1	C-1	—	M-1	5

DOOR & HARDWARE SCHEDULE NOTES
1. REMOVE EXISTING DOUBLE DOORS CUT BOTTOM & EXISTING FLUSH BOLT TOP TO HEIGHT REQUIRED TO CLEAR NEW RAISED FLOOR. REBUILD DOOR BOTTOM & RE-INSTALL.
2. ALL DOOR FRAMES SHALL BE PROVIDED WITH GUYAN JOHNSON GJ-24 DOOR SILENCERS

FRAME TYPES

(F-1) (F-2)

DOOR TYPES

(D-1) (D-2)

FRAME DETAIL

(J-1) JAMB

DOOR HARDWARE

HINGES

B-1 (2) PAIR STANLEY F&B
B-2 (1/2) PAIR STANLEY F&B

LOCK & LATCHES

L-1 LOCKSET CORBIN NO. 765L LEVER HANDLE

CLOSERS

C-1 SURFACE MOUNTED CLOSURE

MISCELLANEOUS

M-1 DOME FLOOR STOP OR GJ FB-14 AS REQ.